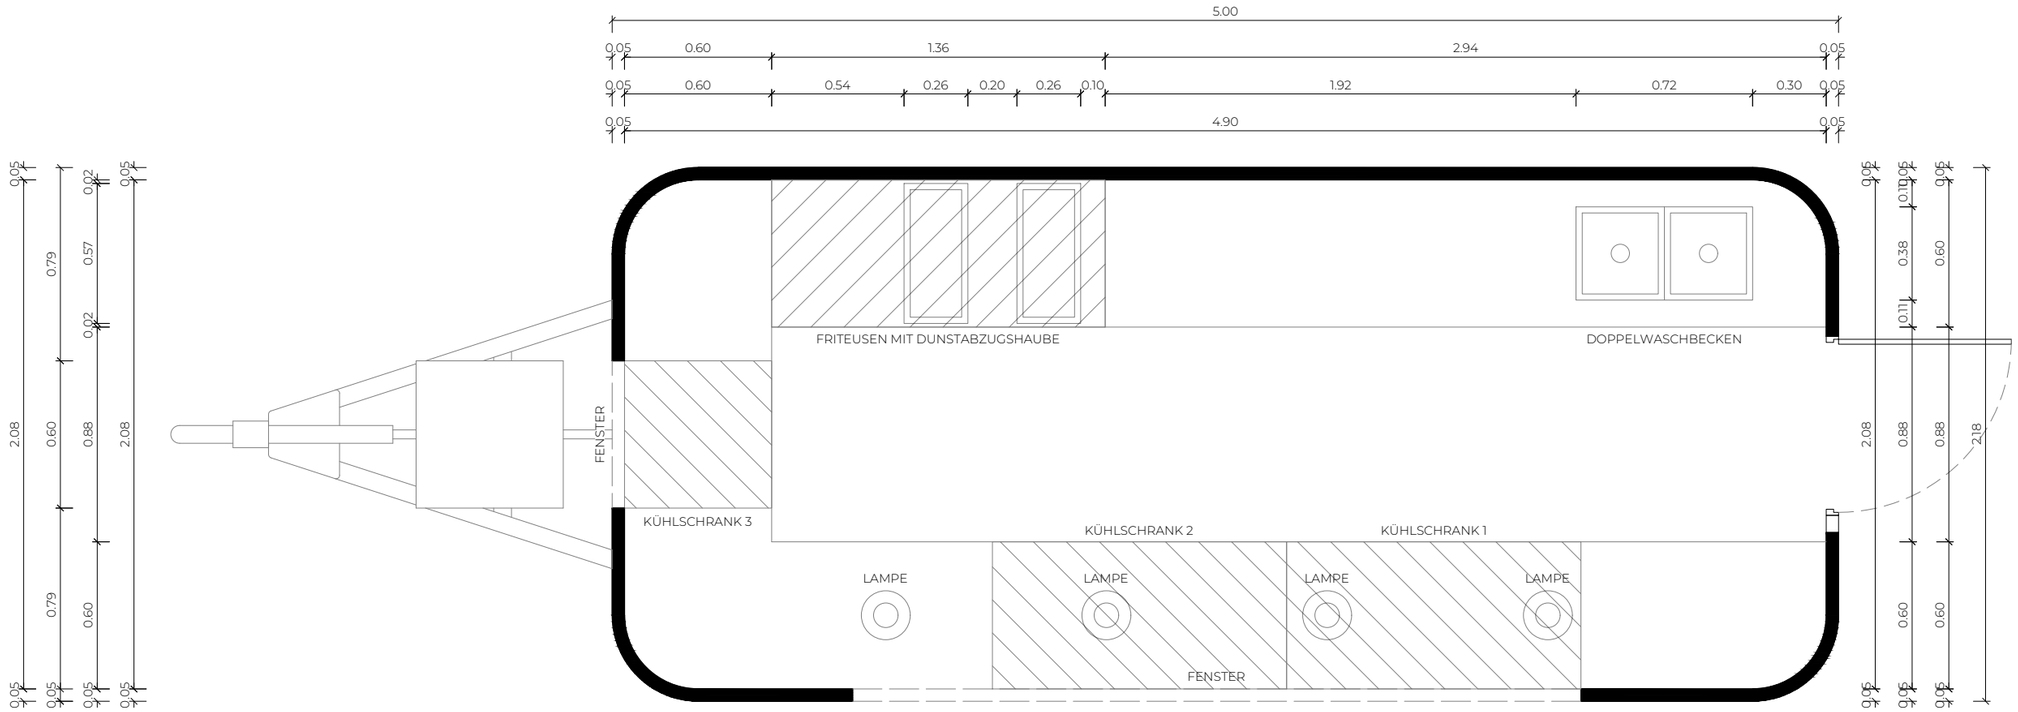


ARCHITECTURE

tel: +43 660 37 37 206
office@thecodearchitecture.com
www.thecodearchitecture.com

client:

DANIEL LAU

project:

CORNDOG VERKAUFSSTAND


project code: DL-Co

index:	00.01
drawn by:	NV
date:	10.11.2025
sheet size:	A3 - 420 X 297
scale:	1:25

FLOOR PLAN

sheet:

A100

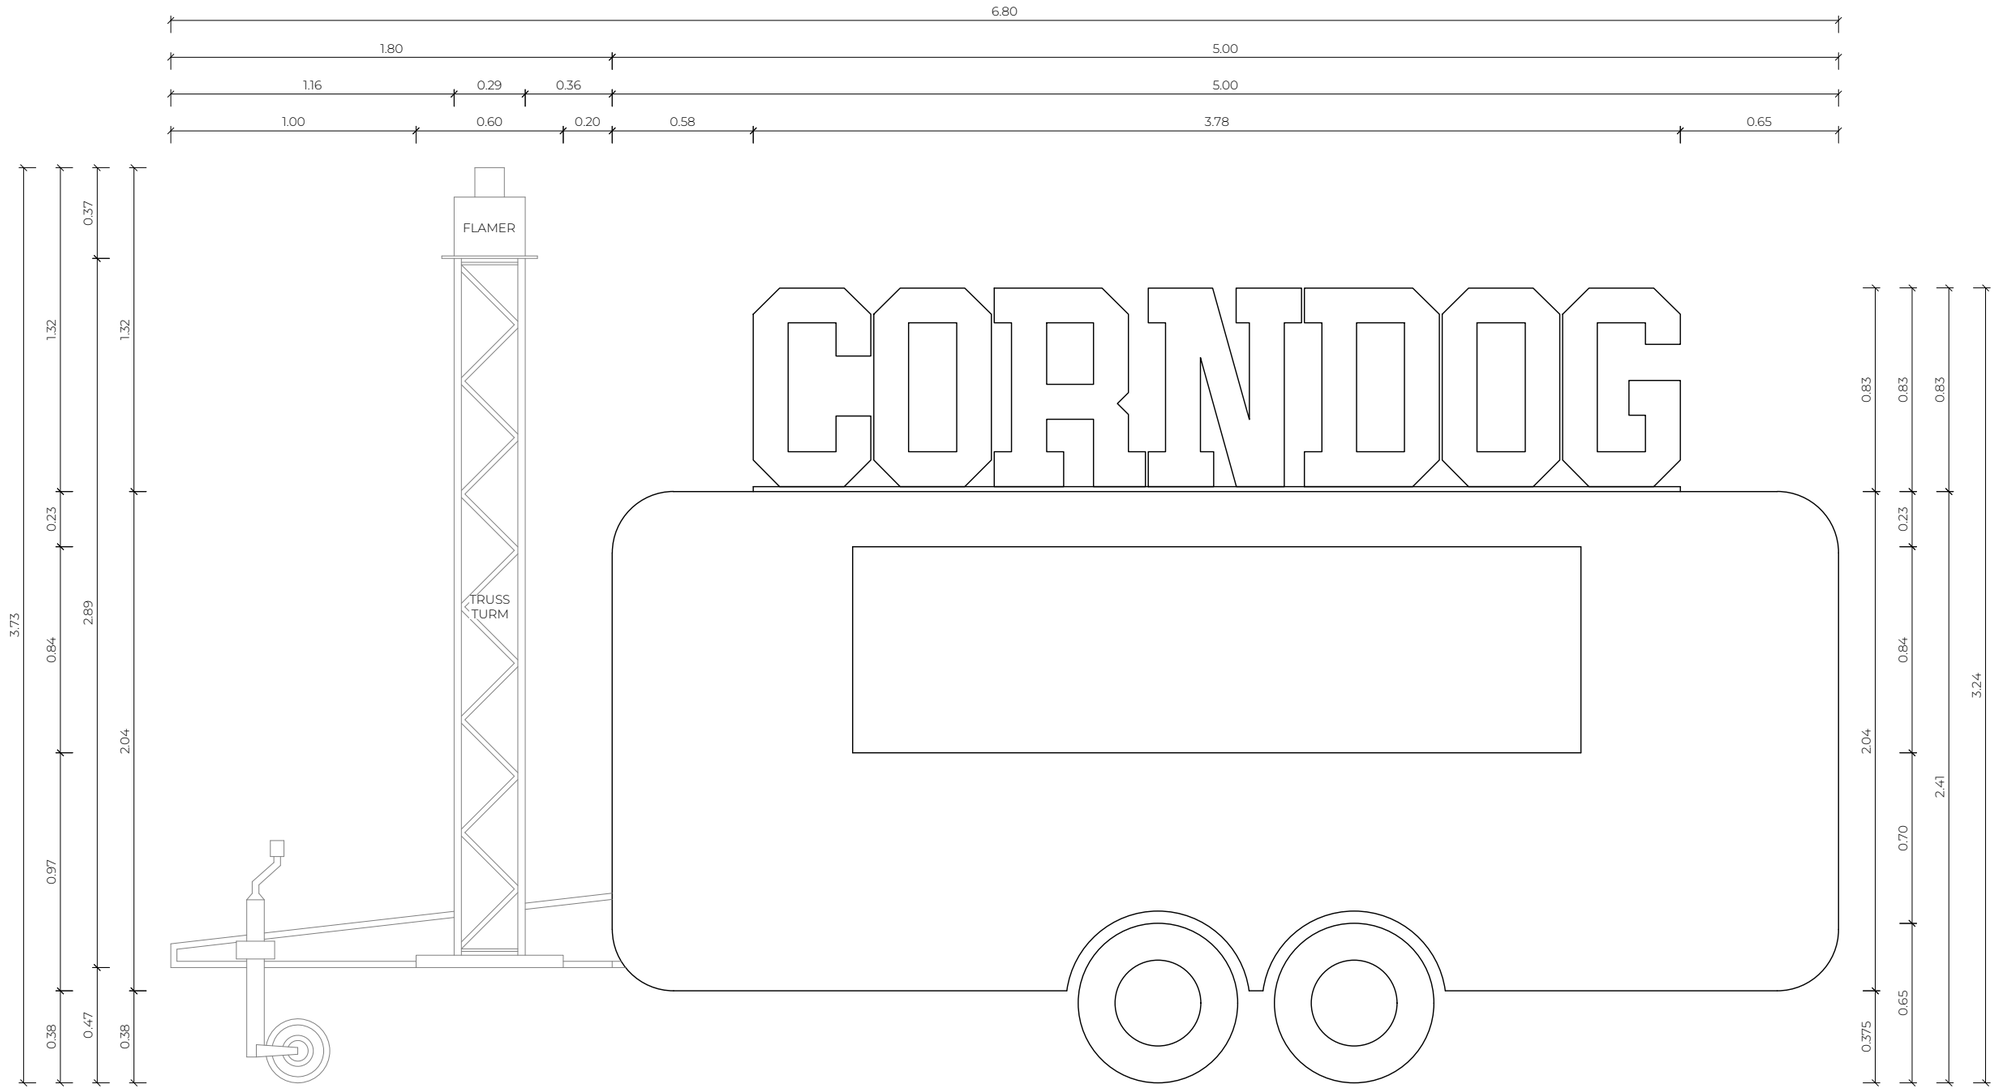

ARCHITECTURE

tel: +43 660 37 37 206
office@thecodearchitecture.com
www.thecodearchitecture.com

client:

DANIEL LAU

project:

CORNDOG VERKAUFSSTAND

project code: DL-Co

index:	00.01
drawn by:	NV
date:	10.11.2025
sheet size:	A3 - 420 X 297
scale:	1:25

ELEVATION

sheet:

A101